

MONUMENT RECORD
State of Indiana - County of Monroe

Section: 20

Township: 8 North


Range: 2 West

Corner ID: VanBu G-17

Monument Description & Remarks: R.R. Spike. Survey Sign 5ft above ground at pt. B

References On File: Ben E. Bledsoe survey, Kenneth & Nina Abram (1998) and Legal Survey for Guerrettaz (2003), on file in Surveyor Office. James Zimmer survey, Land of Indiana (2005), on file in Recorder Office, cabinet S envelope 305

RECOVERY TIE DRAWING
Field Book 37 Page No. 29

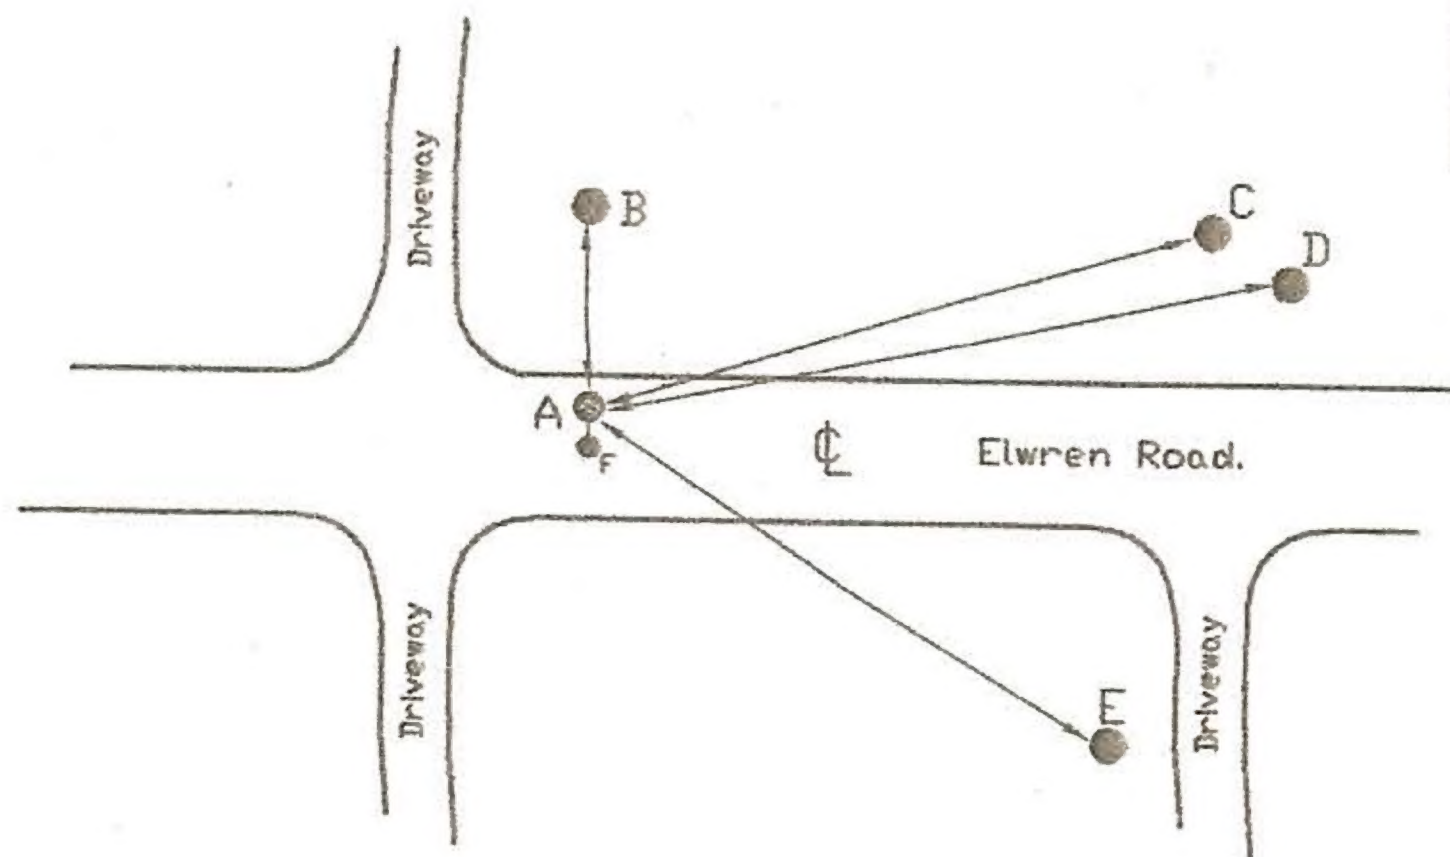

A - R.R. Spike

B - N 11° W 17.74' to Survey Sign
on 11" power line pole

C - N 78° E 55.90' to P.K. nail
in 10" power line pole

D - N 82° E 68.02' to Fire Hydrant

E - S 46° E 65.84' to P.K. nail
in 11" power line pole

F - S 03° W 6.11' to R.R. Spike.

Not To Scale
Compass Bearing Magnetic North

I, Kevin P. Enright, Monroe County Surveyor, hereby certify that this document was prepared under my direction in accordance with the provisions of section 36-2-12-11 of the Indiana Code; and the above data is given under my hand and seal this 18th day of January, 2007.

Kevin Enright



Administered by the Monroe County Surveyor Review Board

Date: 7-10-2007